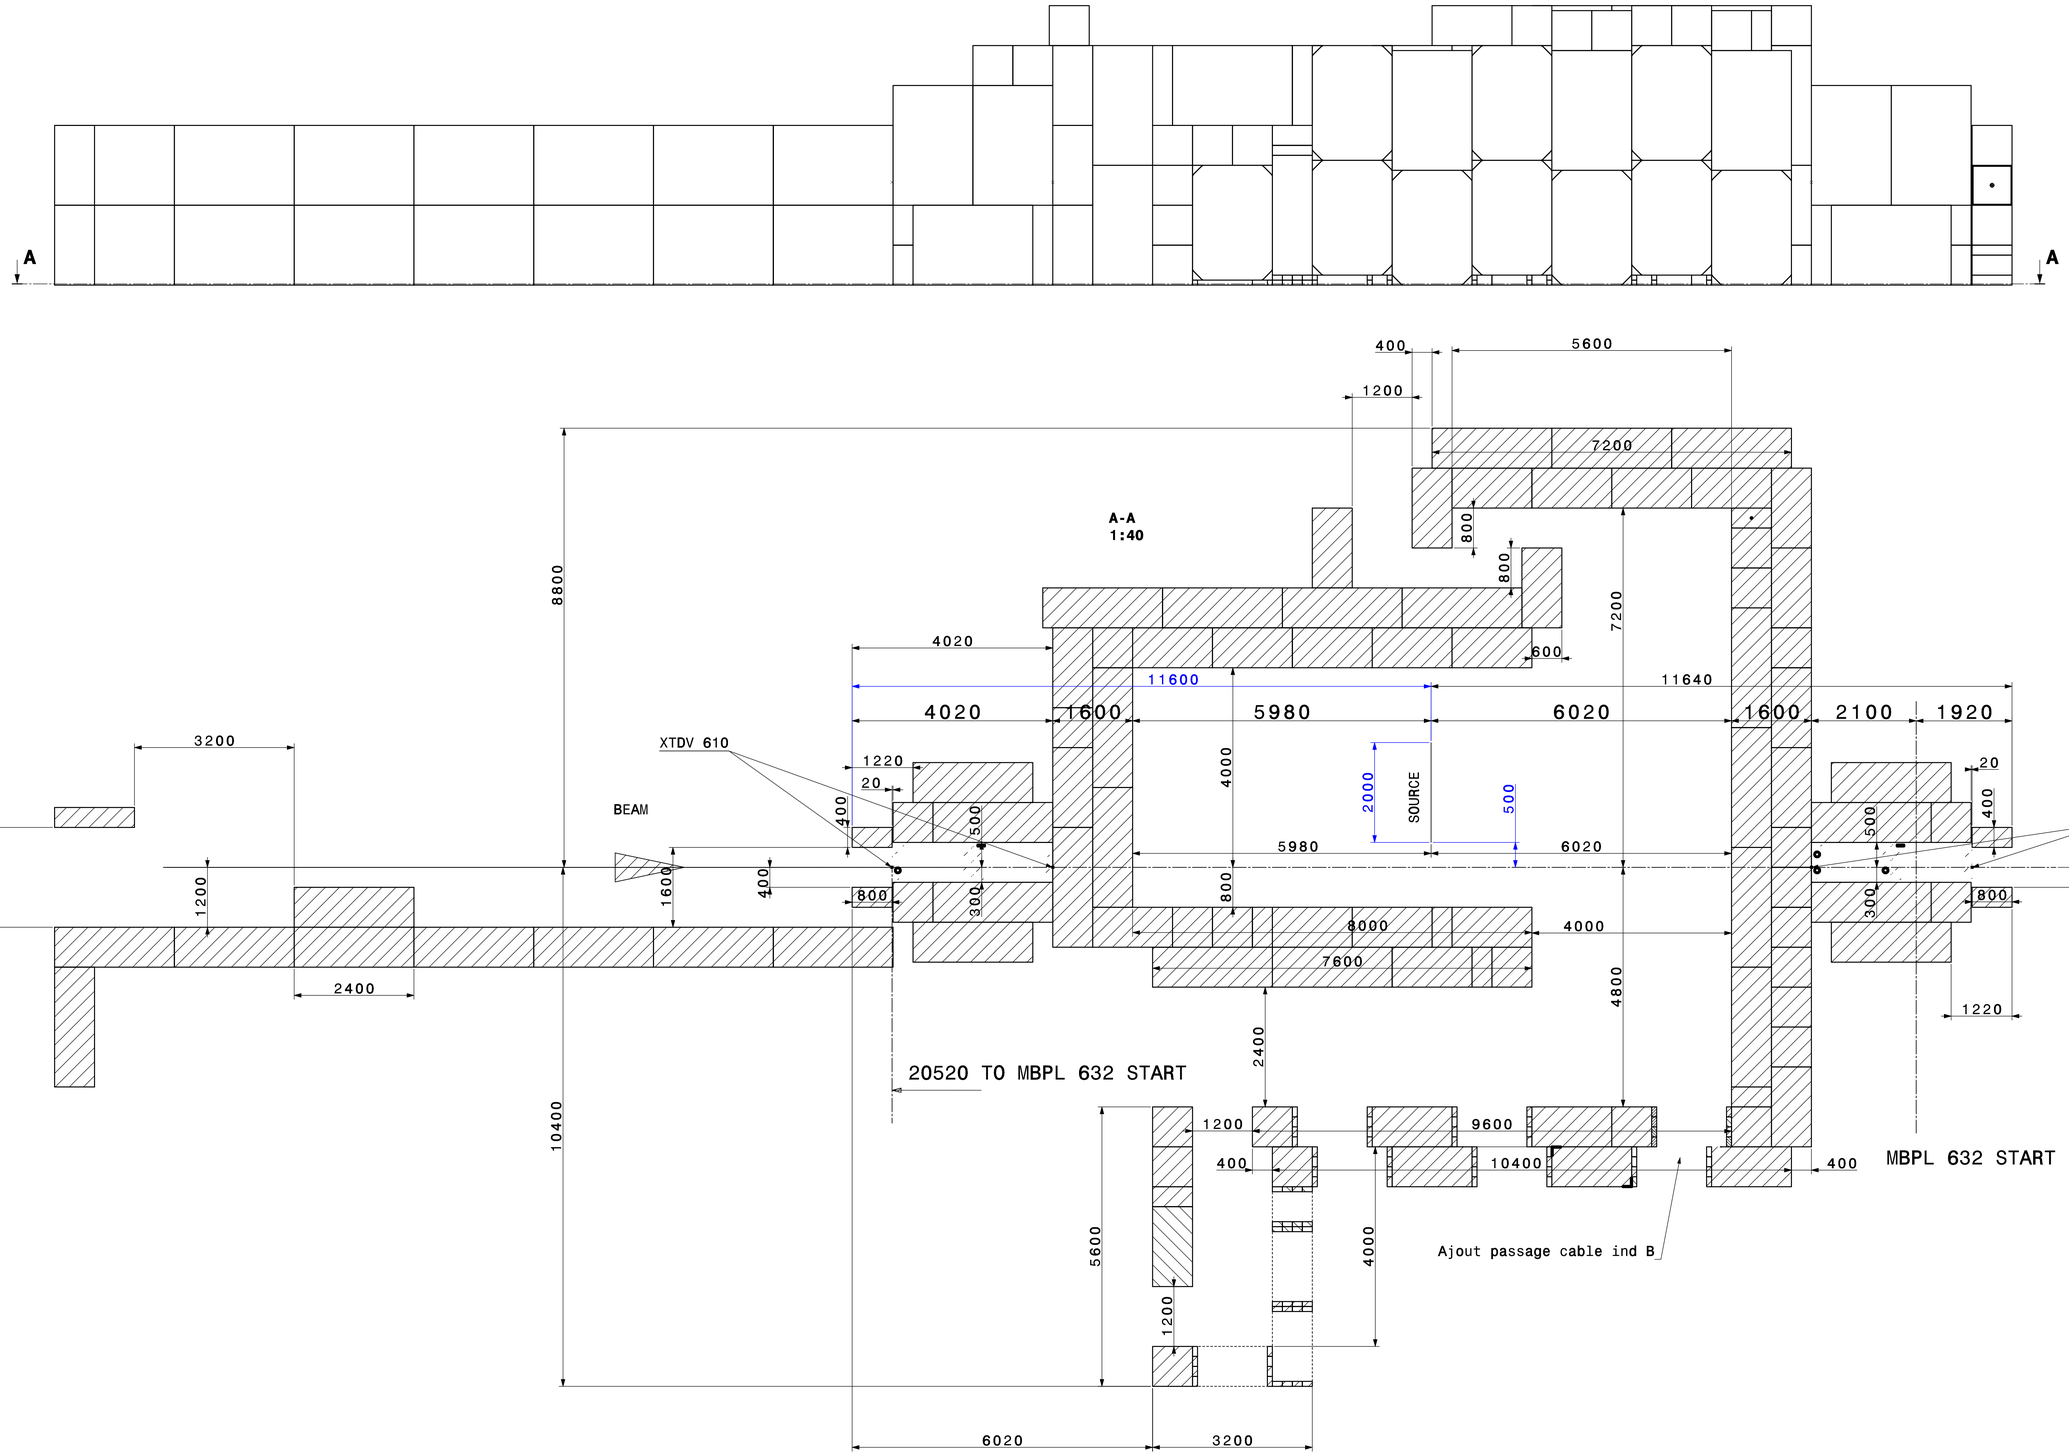

IND.	DATE	NOM/NAME	ZONE	MODIFICATION
C	2014-01-20	V. Clerc	---	Modification passage cable
B	2014-01-14	V. Clerc	---	Ajout trou passage cable
A	2013-12-05	V. Clerc	---	Modification MUR ZONE PREPARATIO

GIF++ Gamma Irradiation Facility

EHN1 GIFF
FIRST ROW FOR TRACING
EHN1 GIFF
PREMIER RANG POUR TRACAGE

DRAWN	V. CLERC 2013-09-10
CONTROLLED	
RELEASED	
APPROVED	
CAD Document Number	ST0428786_03
REPLACES	
SCALE	1:40

NON VALUABLE POUR EXECUTION
NOT VALID FOR EXECUTION

DWG. - SPSXFGIF0012 SIZE 0 IND. C